BACK

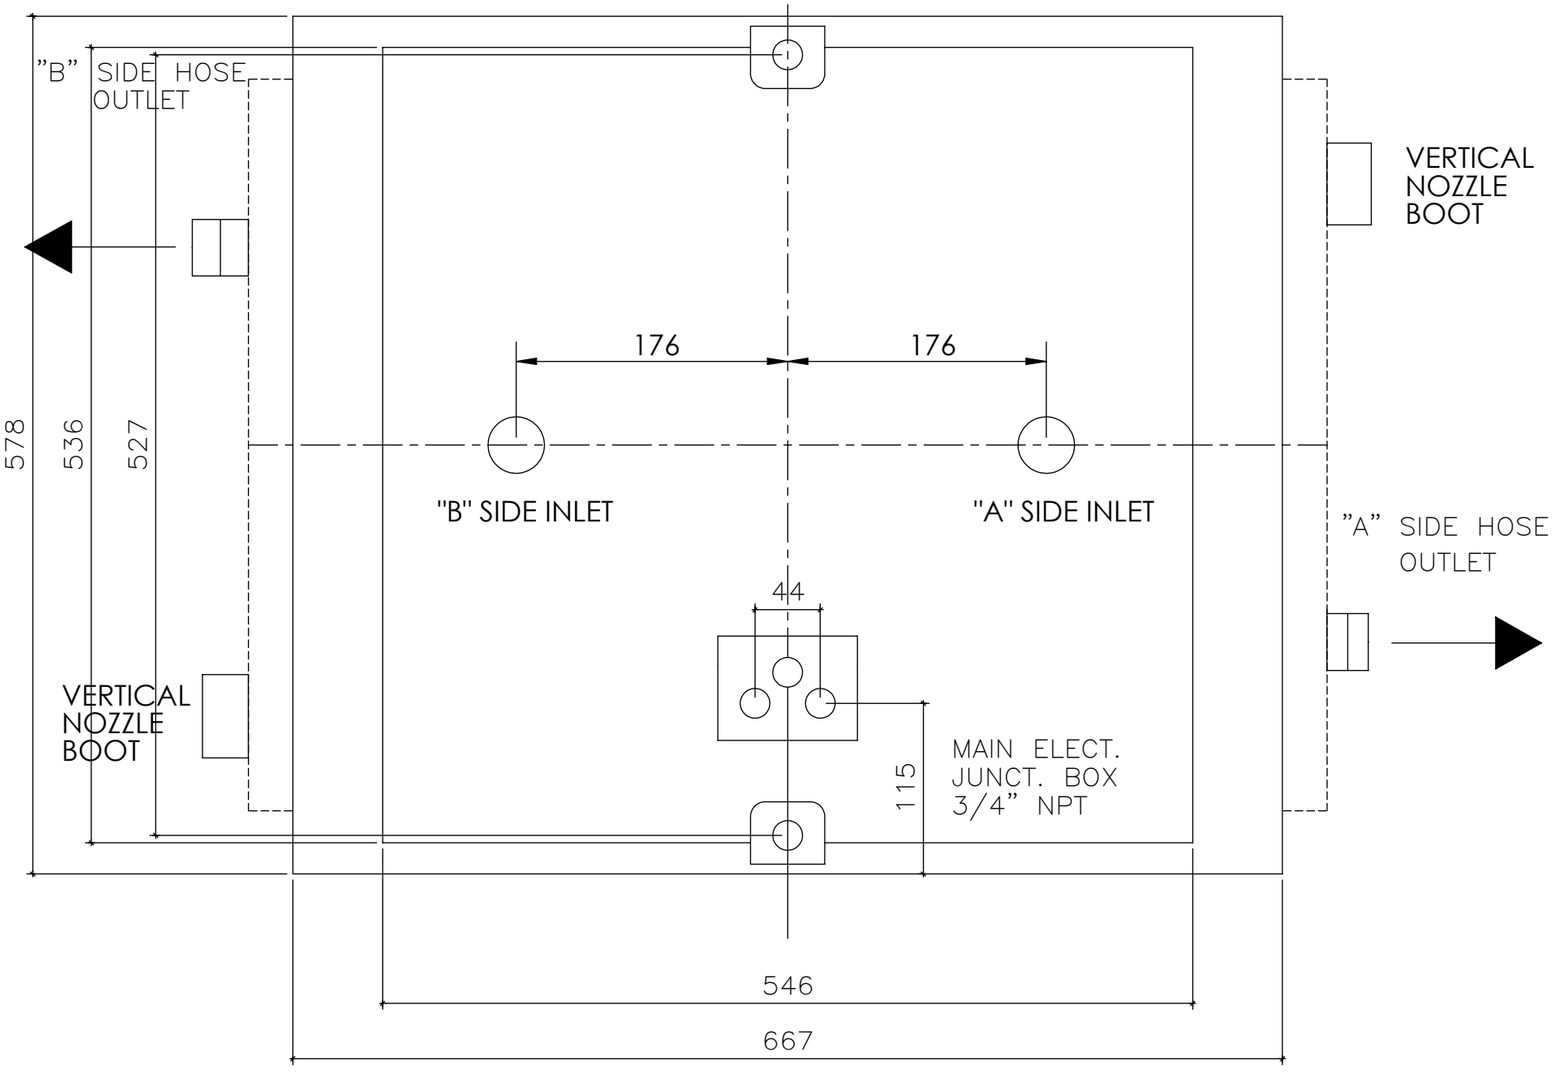

FOR RAISED OUTLETS

FRONT

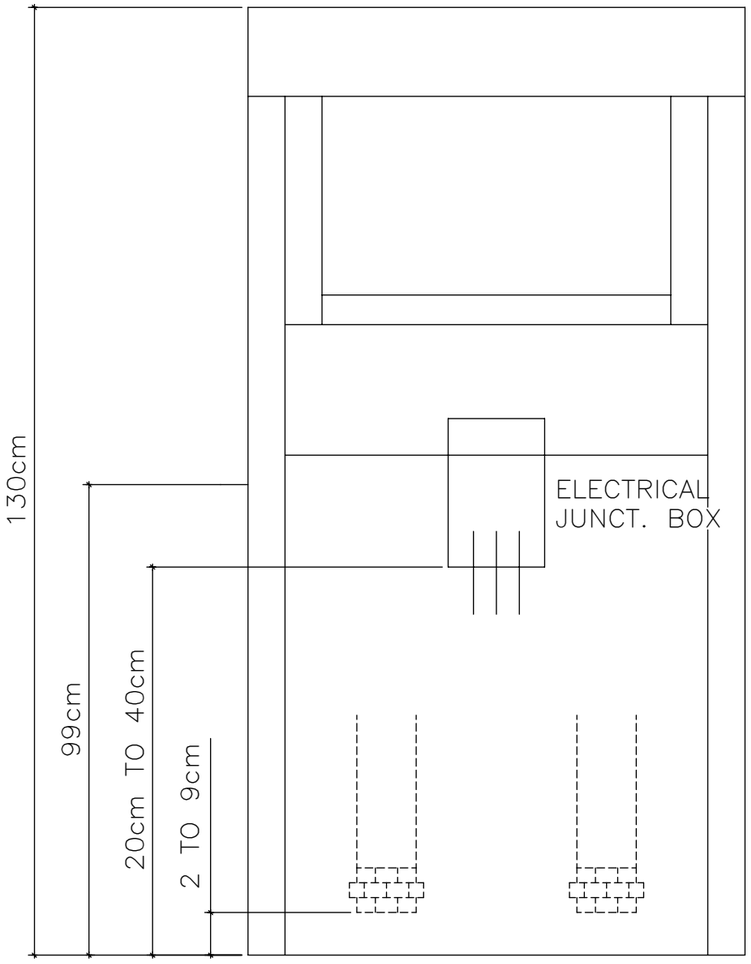

ELEVATIONS

NTS

Revisions			
REV.	DESCRIPTION	DRAWN	APP'D. DATE

DRAWN BY: CWS	CLIENT FILE No.
DATE DRAWN: 05 / 08 / 2015	CAD FILE No.
DRAWING SCALE:	PLOT SCALE
CHECKED BY:	PLOT DATE

BASE DETAILS FOR LS2-D2

RDR

USA. ISSAQUA WASH. 98027
CANADA 5069 BERESFORD ST. BURNABY B.C. V5J 1H8

DRAWING NO.

REV.